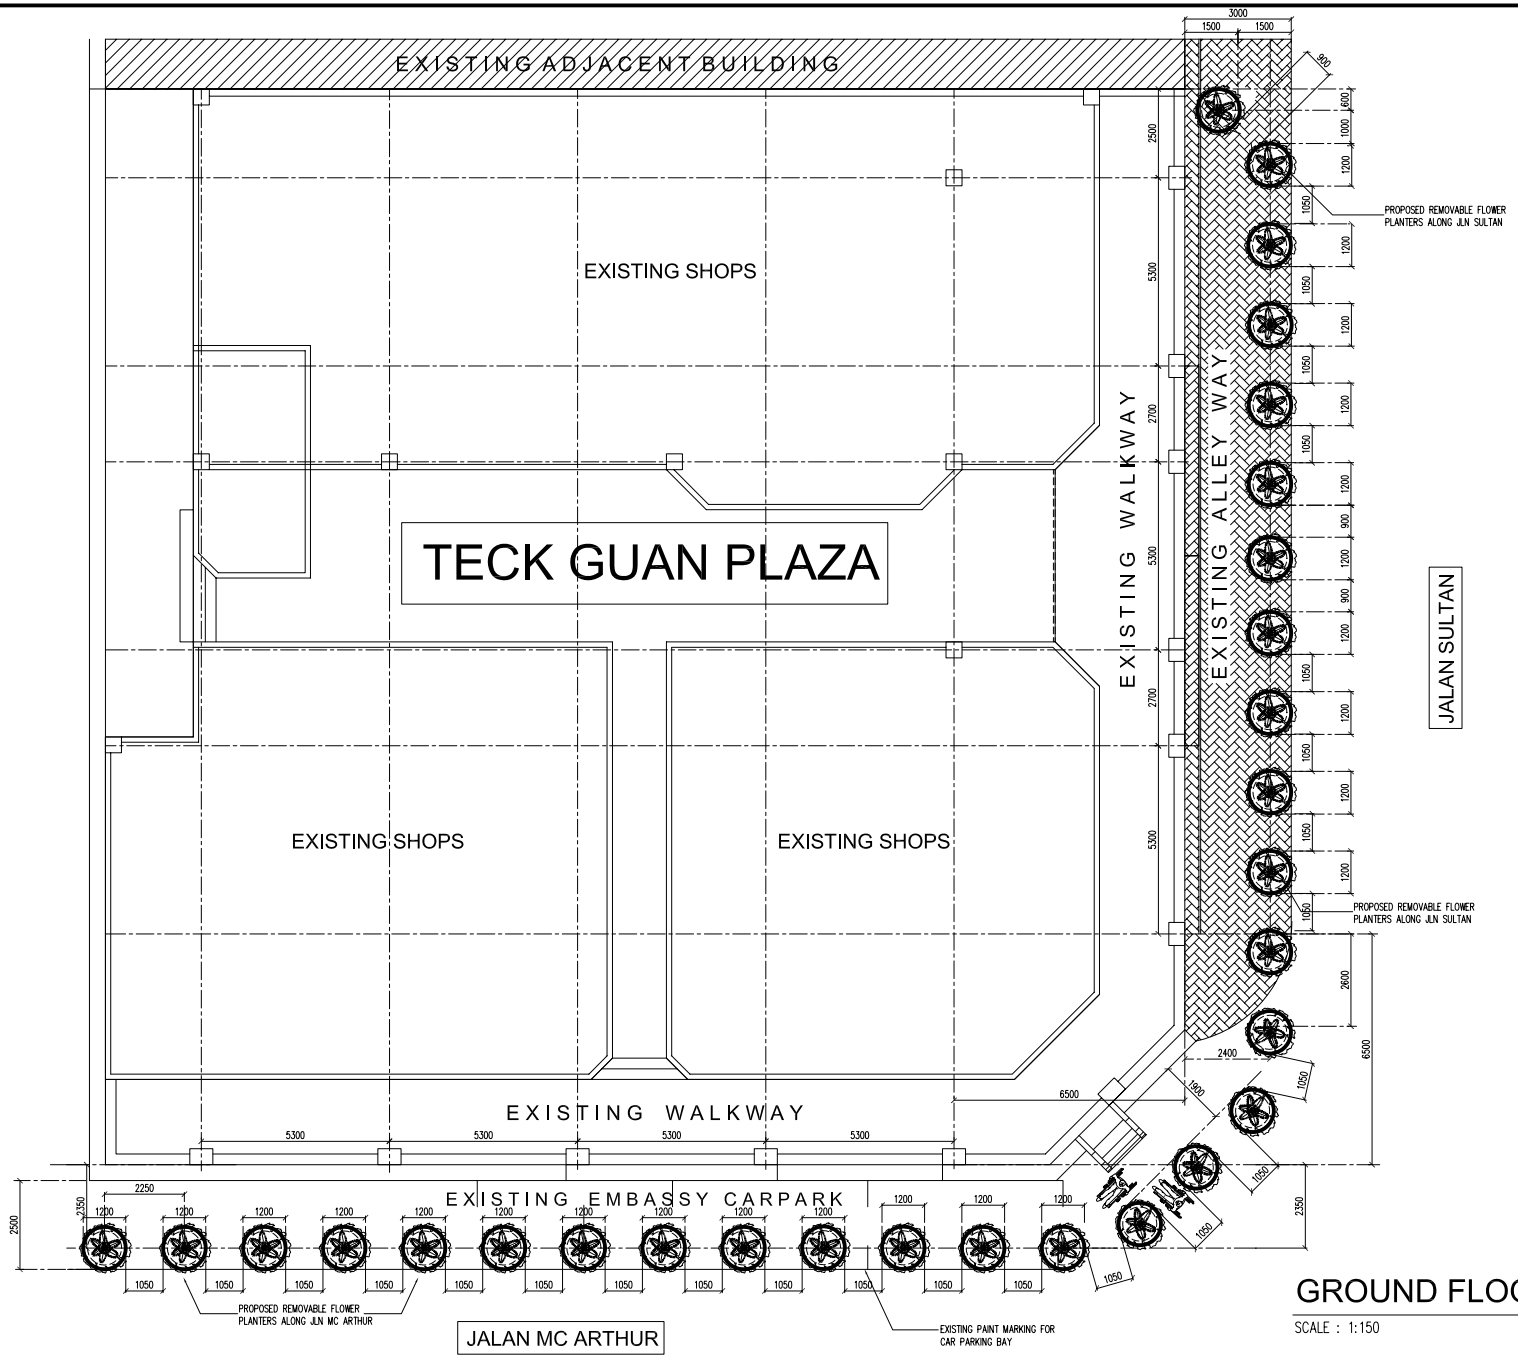


# GROUND FLOOR PLAN

SCALE : 1:150

| PROJECT TITLE | DRAWING TITLE | ARCHITECT | ARCHITECT'S SIGNATURE | LANDOWNER'S SIGNATURE | | | | |
|---|---|---|---|---|---|---|---|---|
| **PROPOSED REMOVABLE FLOWER PLANTERS SURROUNDING ROAD LEVEL OF TECK GUAN PLAZA, AT JALAN SULTAN AND JALAN MC ARTHUR, B.S.B.** | **GROUND FLOOR PLAN** | ارکیتیک ریکریا<br>ARKITEK REKARYA<br>P.O.BOX 768 B.S.B. NEGARA BRUNEI DARUSSALAM BS8671<br>TELEPHONE 2427222 / 227252 FACSIMILE 2442622<br>e-mail : arekarya@brunet.bn / arekarya@gmail.com | | | DRAWN BY | | SCALE | 1:150 |
| | | | | | CHECKED BY | MK Leong | FILENAME | grd.dwg |
| | | | | | DATE DRAWN | Sep 07 | JOB NO | MISC/170 |
| | | | | | DRAWING NO | 02 | | |